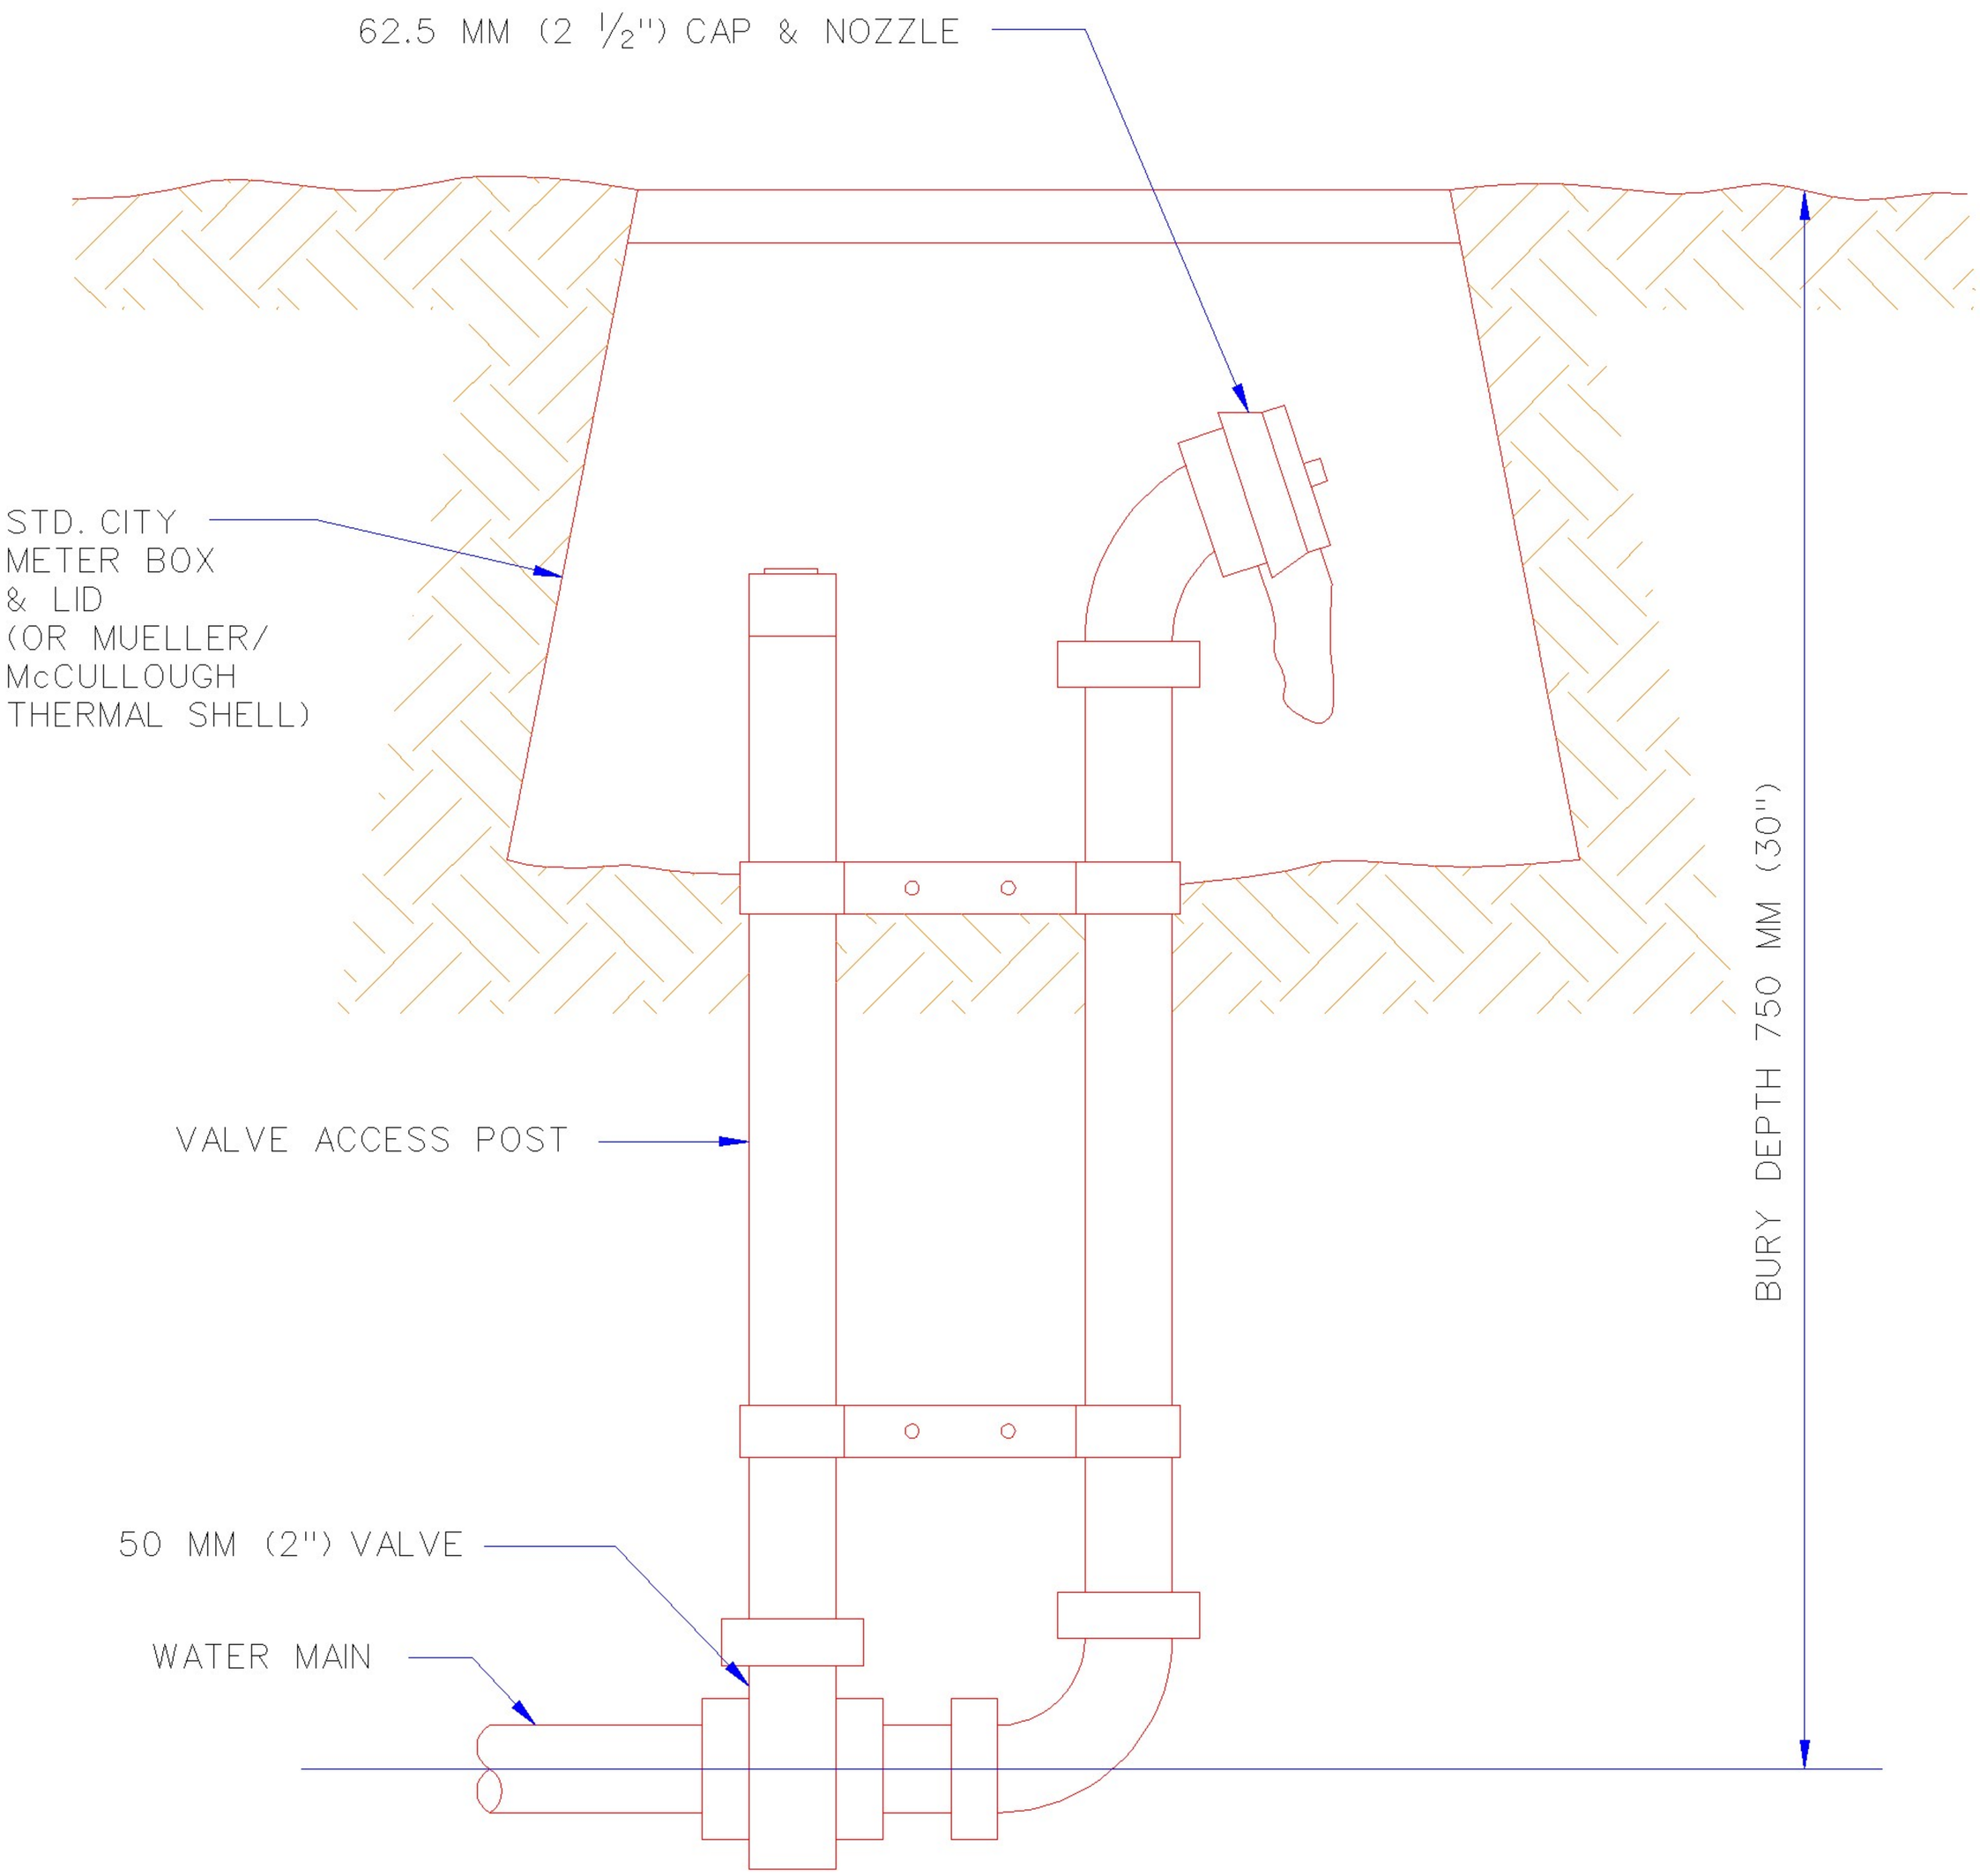

1. FABRICATED HIDDEN TYPE FLUSHING HYDRANT TO BE MUELLER NO. A-410 OR EQUAL.

METRIC UNITS ARE IN MM WITH ENGLISH UNITS IN PARENTHESIS, UNLESS INDICATED OTHERWISE.

FLUSHING HYDRANT

City Engineer Approval:		CITY OF NORMAN, OKLAHOMA	
Approval Date:	Revision Date:	Rev. No. 0	DRAWING NO. W 10