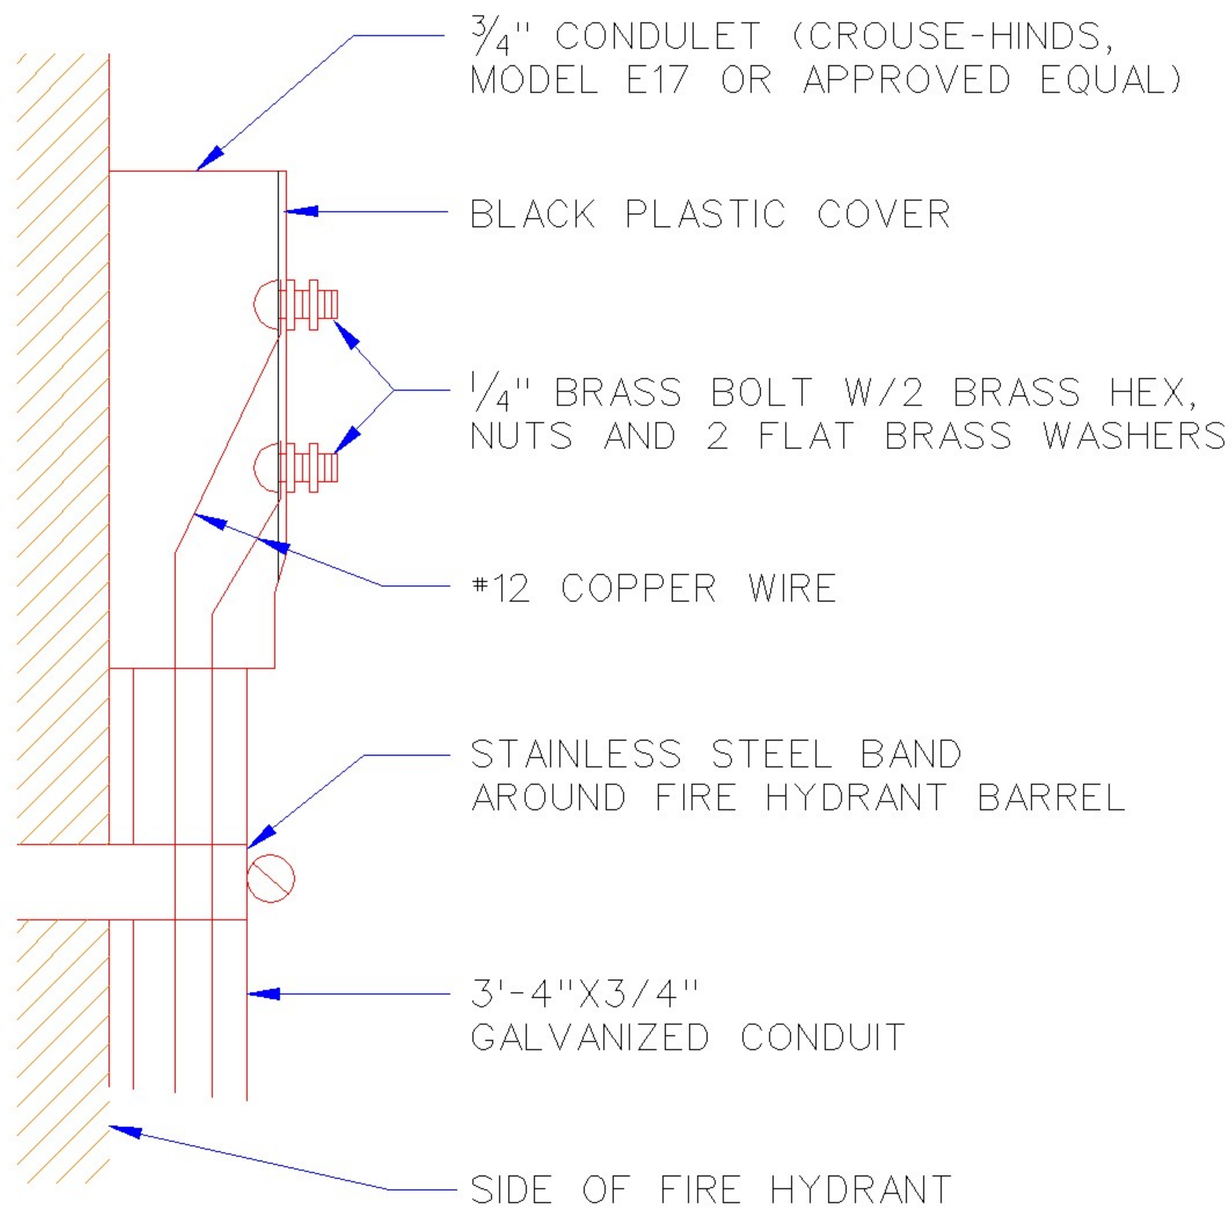

TRACER WIRE WEATHER-HEAD DETAIL

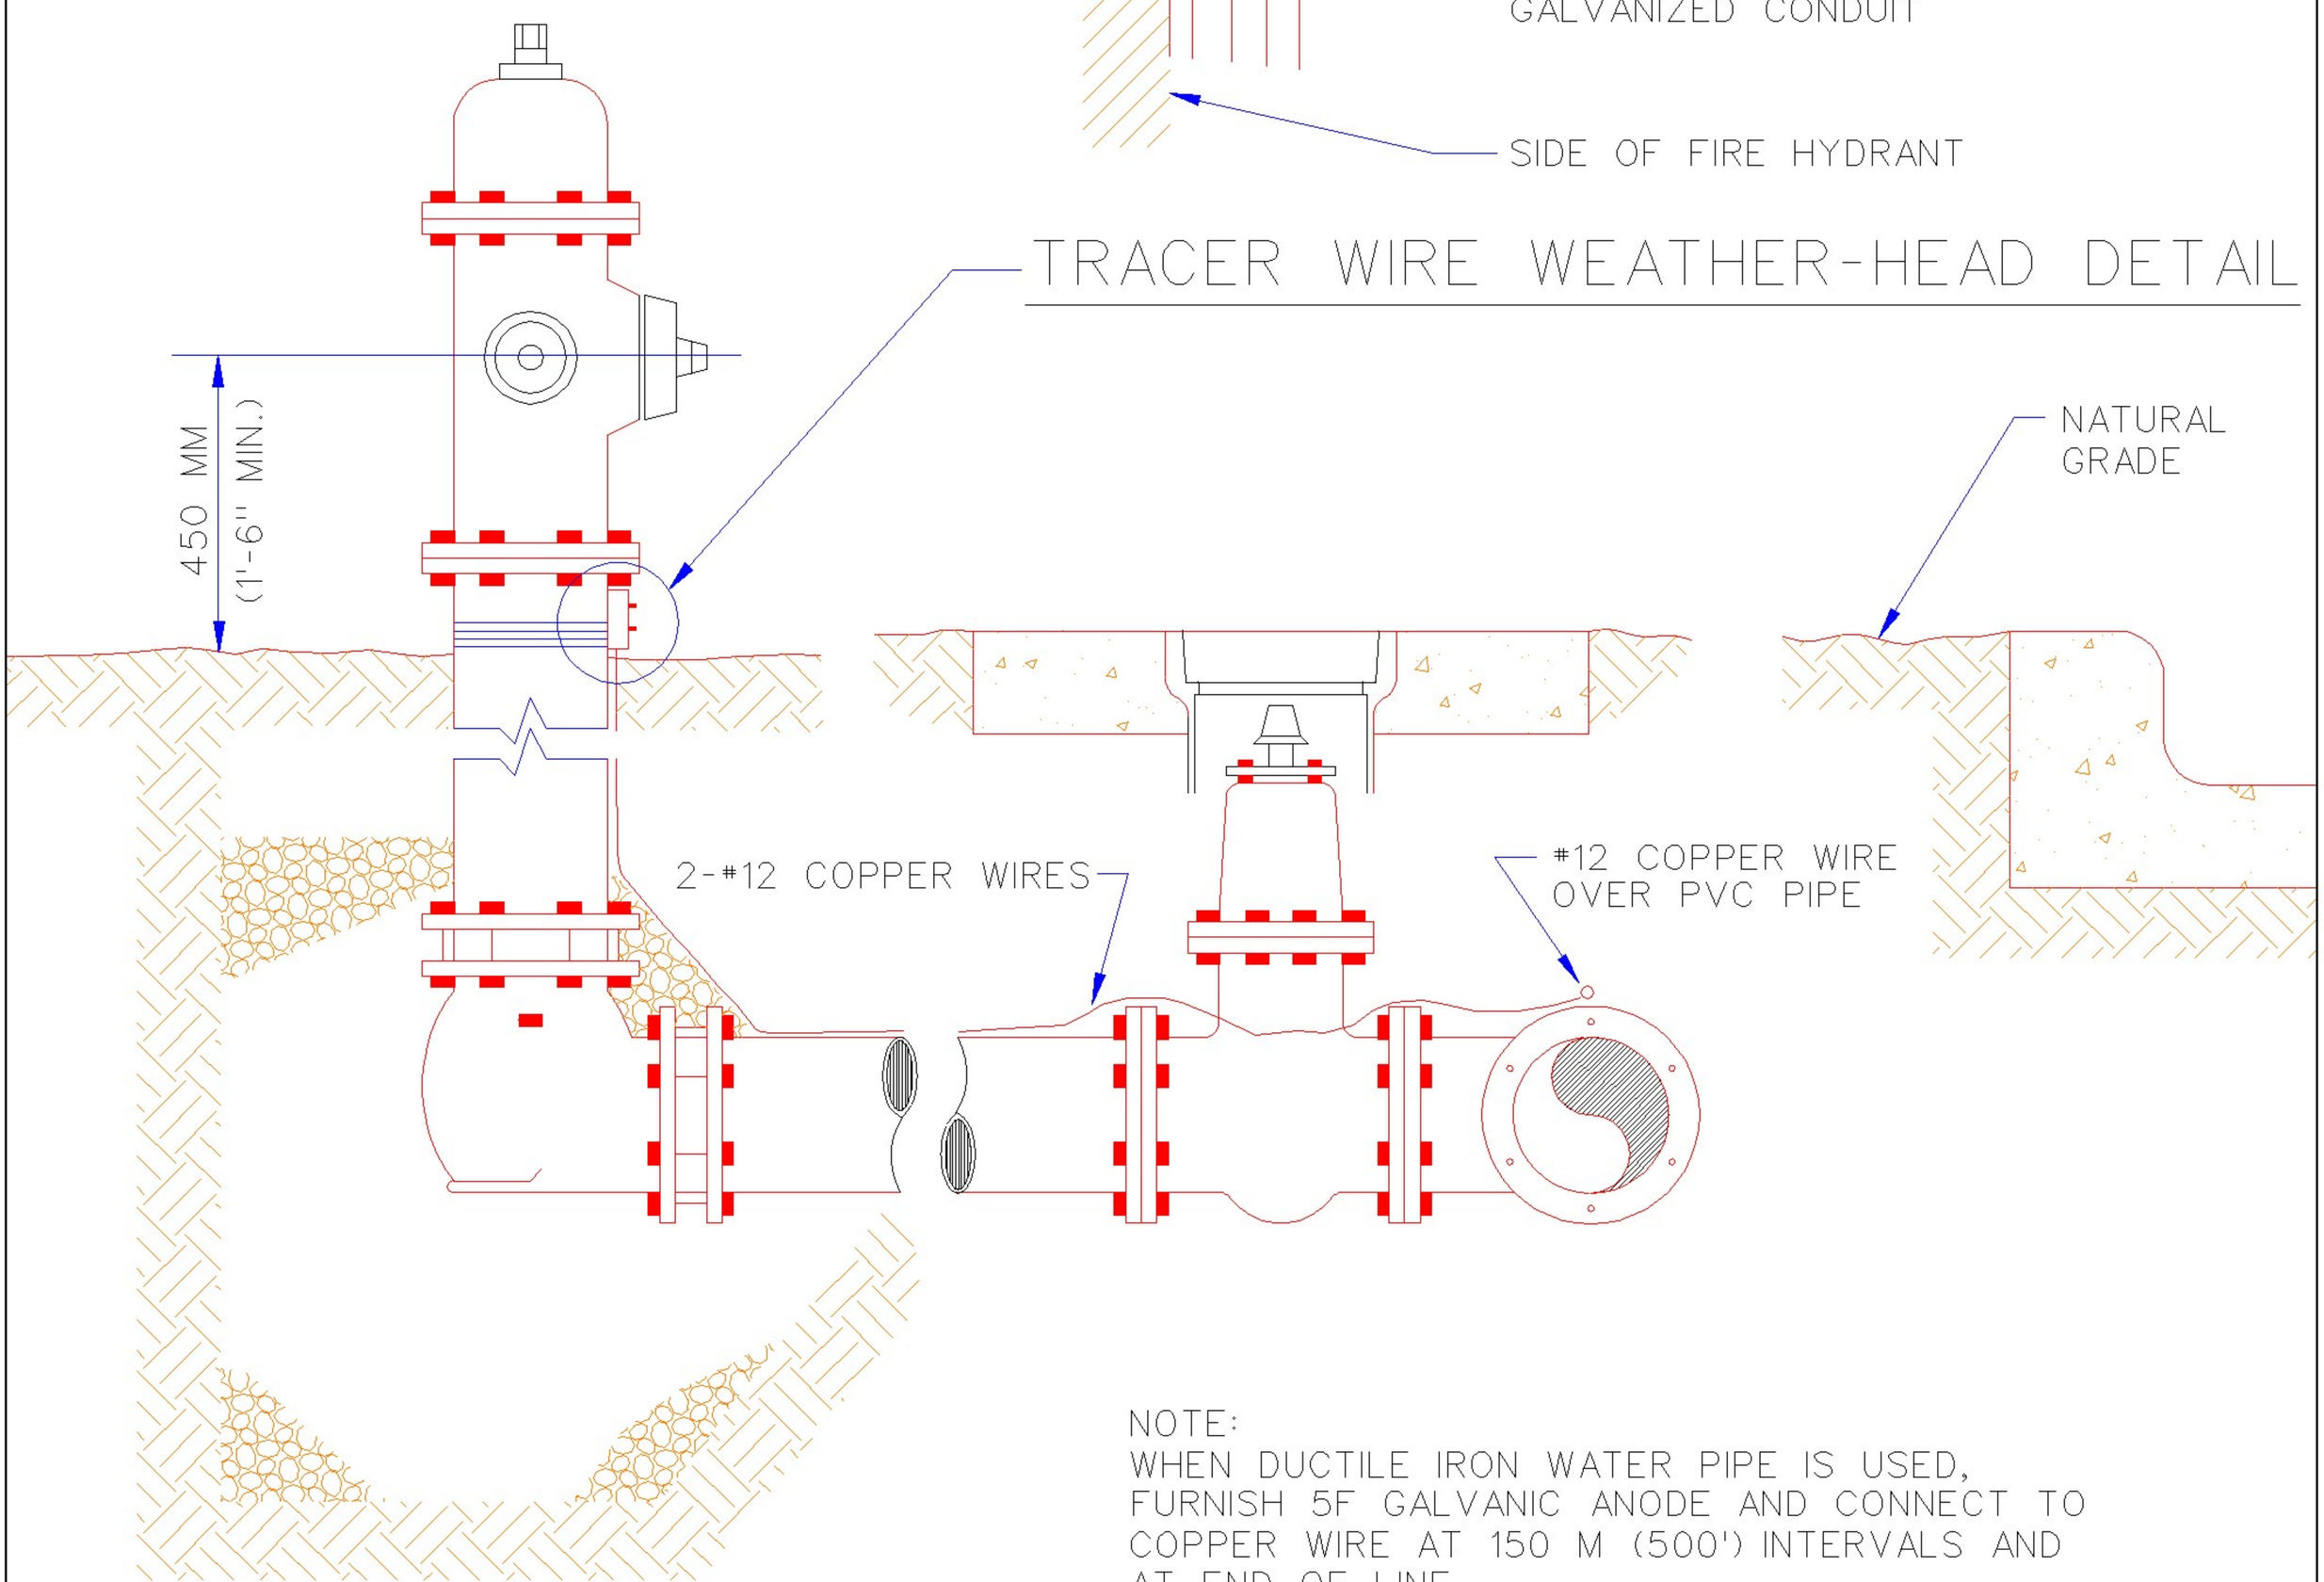

NOTE:
WHEN DUCTILE IRON WATER PIPE IS USED, FURNISH 5F GALVANIC ANODE AND CONNECT TO COPPER WIRE AT 150 M (500') INTERVALS AND AT END OF LINE.

METRIC UNITS ARE IN MM WITH ENGLISH UNITS IN PARENTHESIS, UNLESS INDICATED OTHERWISE.

TRACER WIRE & WEATHERHEAD ON PVC WATER LINES

City Engineer Approval:		CITY OF NORMAN, OKLAHOMA	
Approval Date:	Revision Date: 7-28-99	Rev. No. 1	DRAWING NO. W 11